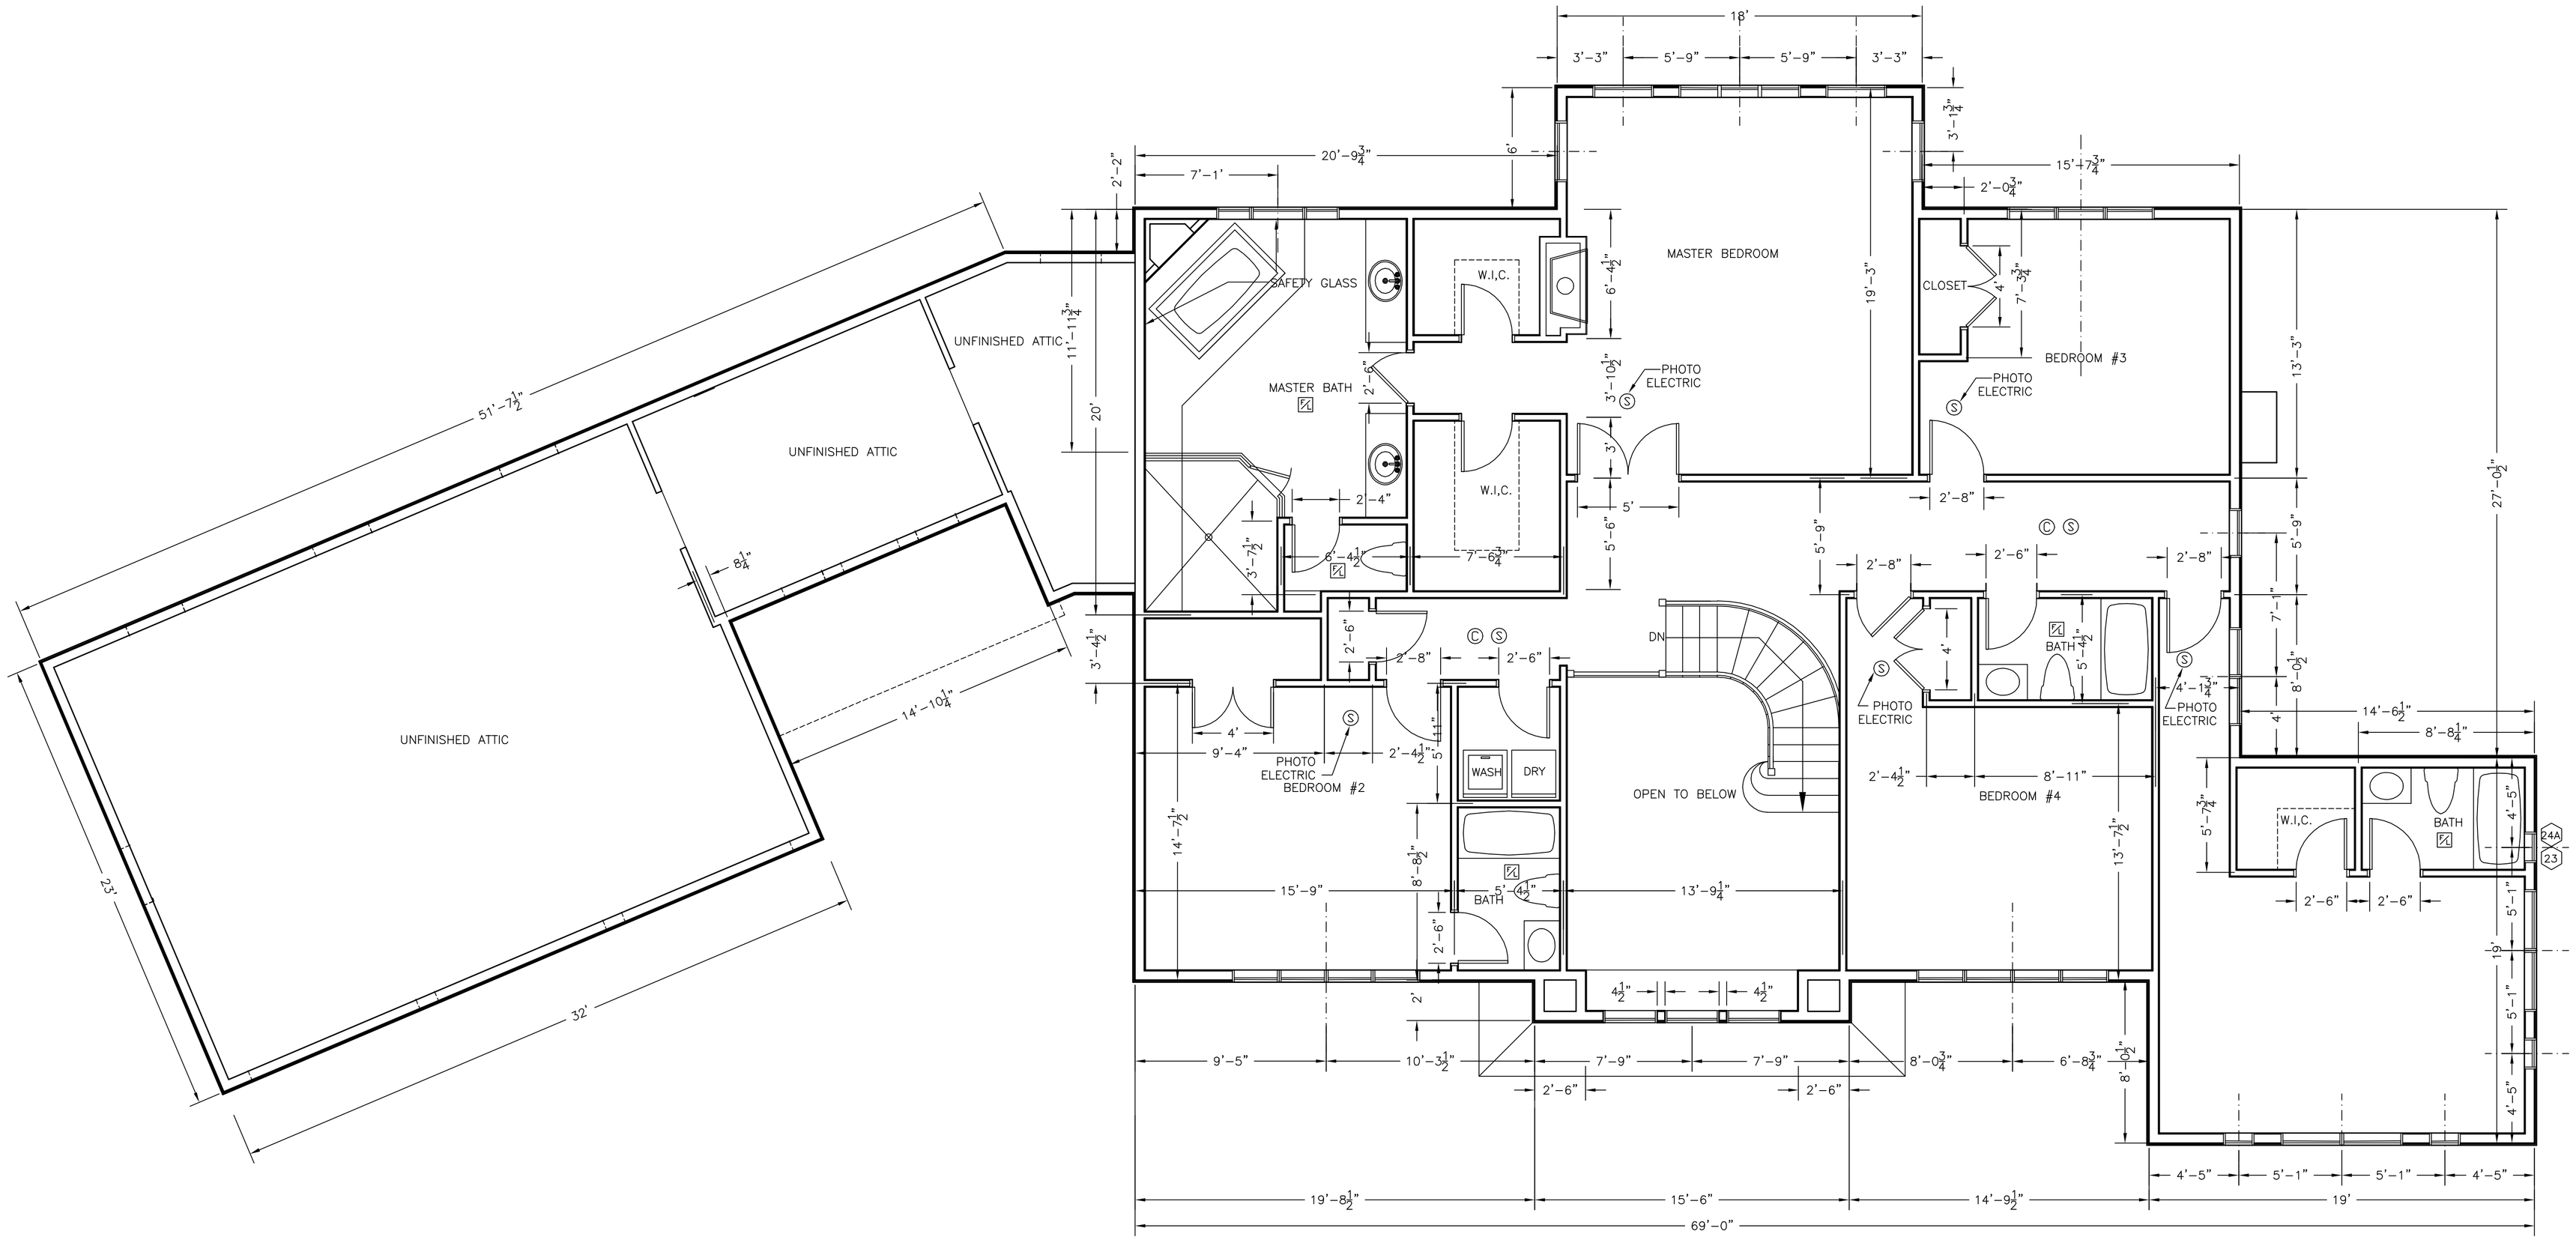

DATE	REVISION

All legal rights including, but not limited to, copyright and design patent rights, in the designs, arrangements and plans shown on this document are the property of RAV&Assoc., Inc. They may not be used or reused in whole or in part, except in connection with this project, without the prior written consent of RAV&Assoc., Inc. Written dimensions on these drawings shall have precedence over scaled dimensions. Contractors shall verify and be responsible for all dimensions and conditions on this project, and RAV&Assoc., Inc. must be notified of any variation from the dimensions and conditions shown by these drawings.

SECOND FLOOR PLAN

2 INDIAN HILL ROAD
WESTON, MASSACHUSETTS

RAV & Assoc., Inc.
P.O. BOX 359
CANTON, MASSACHUSETTS 02021
TELEPHONE: (781) 449-8200 FAX: (781) 449-8205

SCALE: 1/4"=1'

APPROVED: R.A.V.	DESIGNED BY: I.M.	DRAWING No.
DATE: 4/1/10	DRAWN BY: V.P.	A-2
	CHECKED BY: R.A.V.	