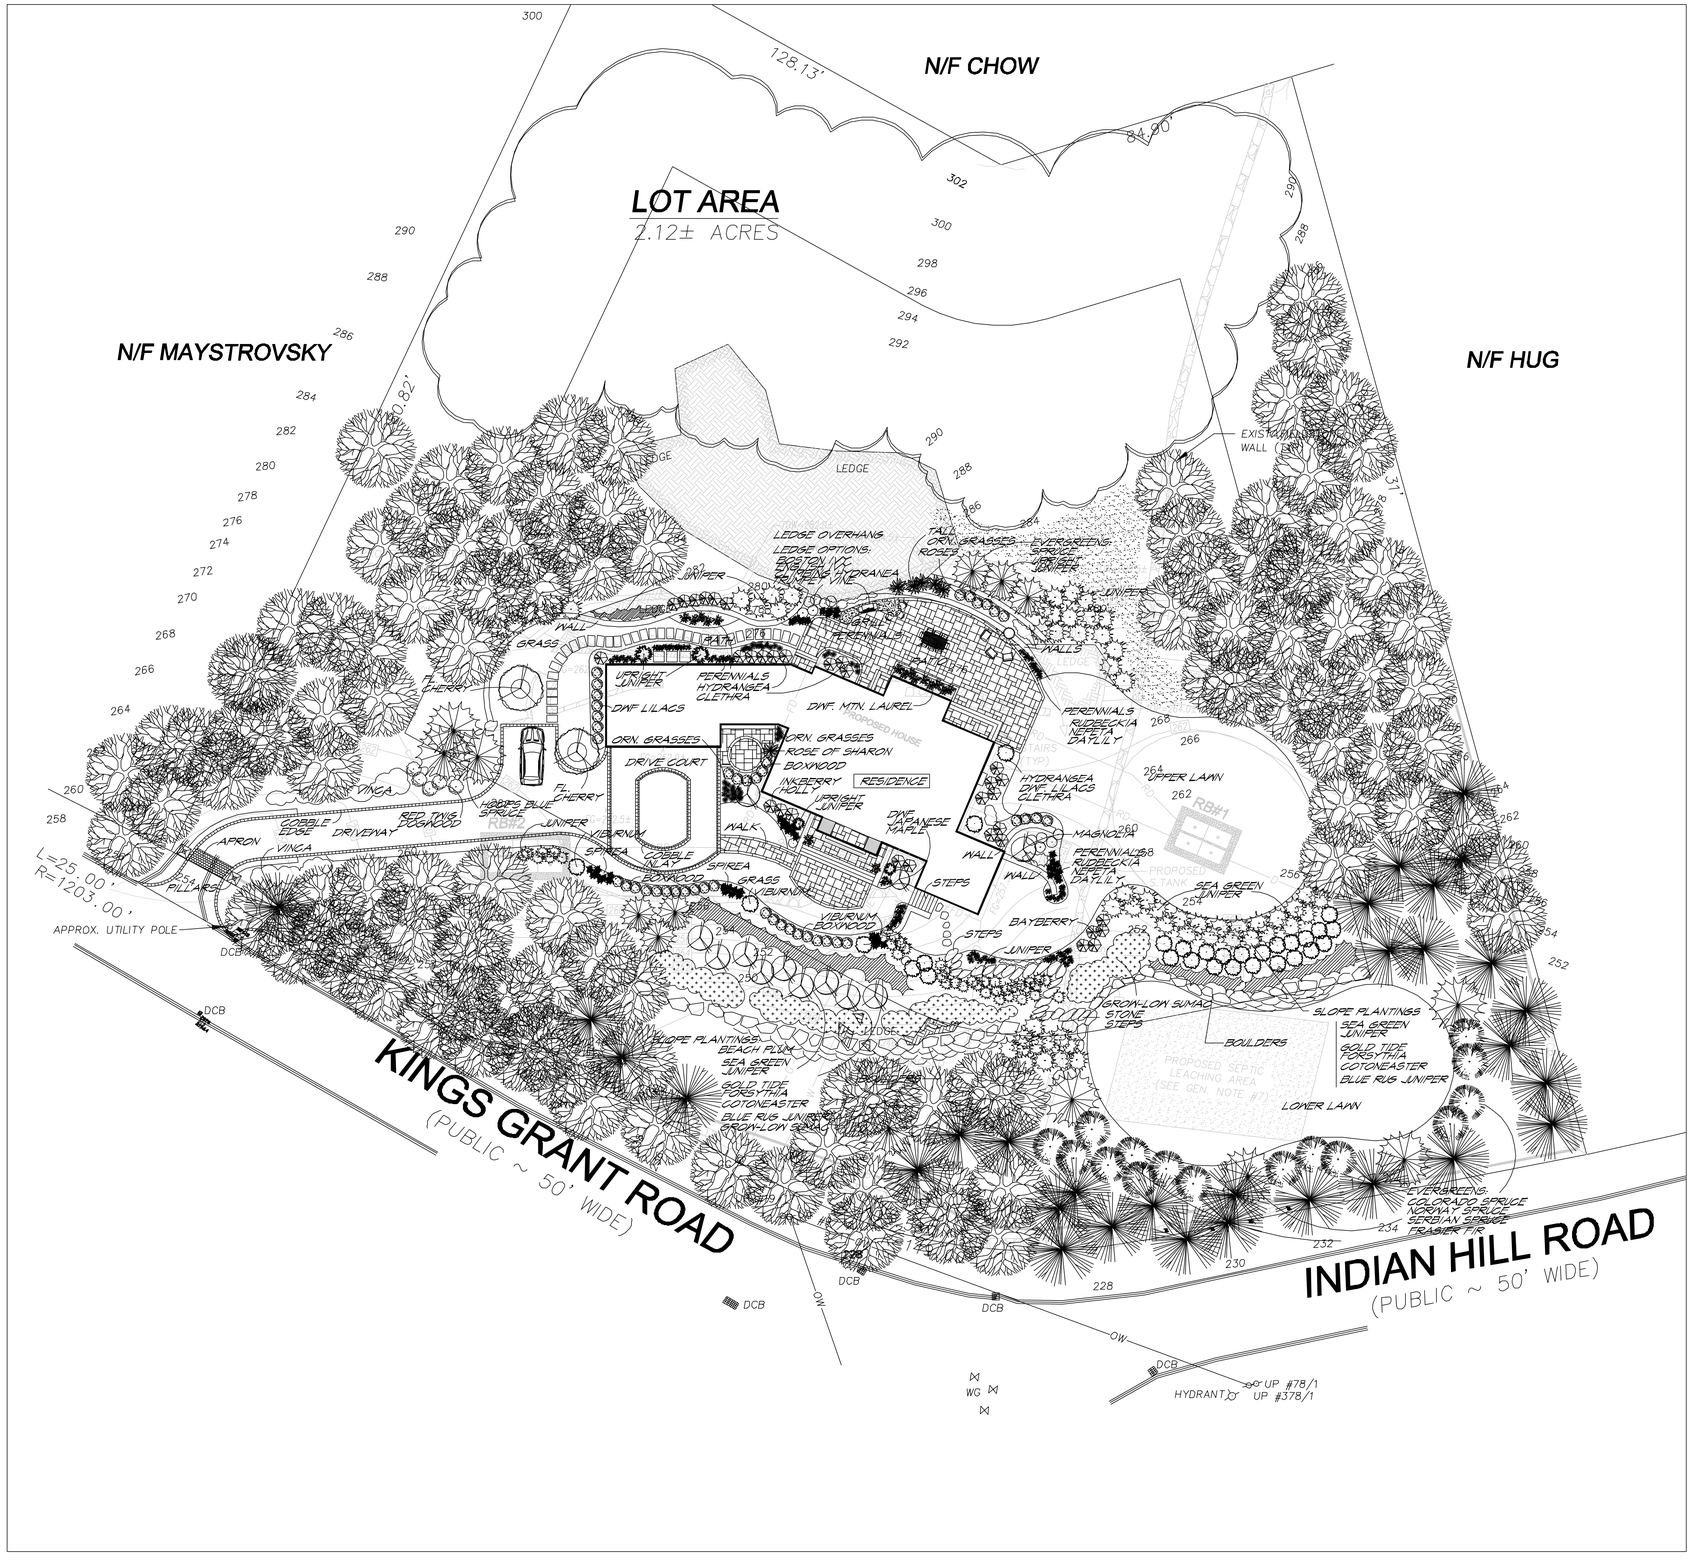

PLAN
P-1
LANDSCAPE PLANTING OPTIONS
SCALE: 1" = 20'

GRAPHIC SCALE
20 0 10 20 40 80
(IN FEET)
1 inch = 20 ft.

CONSULTANTS

REVISIONS

Residence

2 Indian Hill Rd.
Weston, MA

DRAWING TITLE

Landscape Plan: Planting Options

james k. emmanuel | associates
LANDSCAPE ARCHITECTS
22 Carlton Rd.
Marblehead, MA 01945
tel. (781) 622-7487
fax (781) 623-0293
james@jamesemmanuel.com
www.jamesemmanuel.com

SCALE	1" = 20'
DRAWN BY	JKE
CHECKED	
DATE	April, 2011

DRAWING NUMBER

P-1